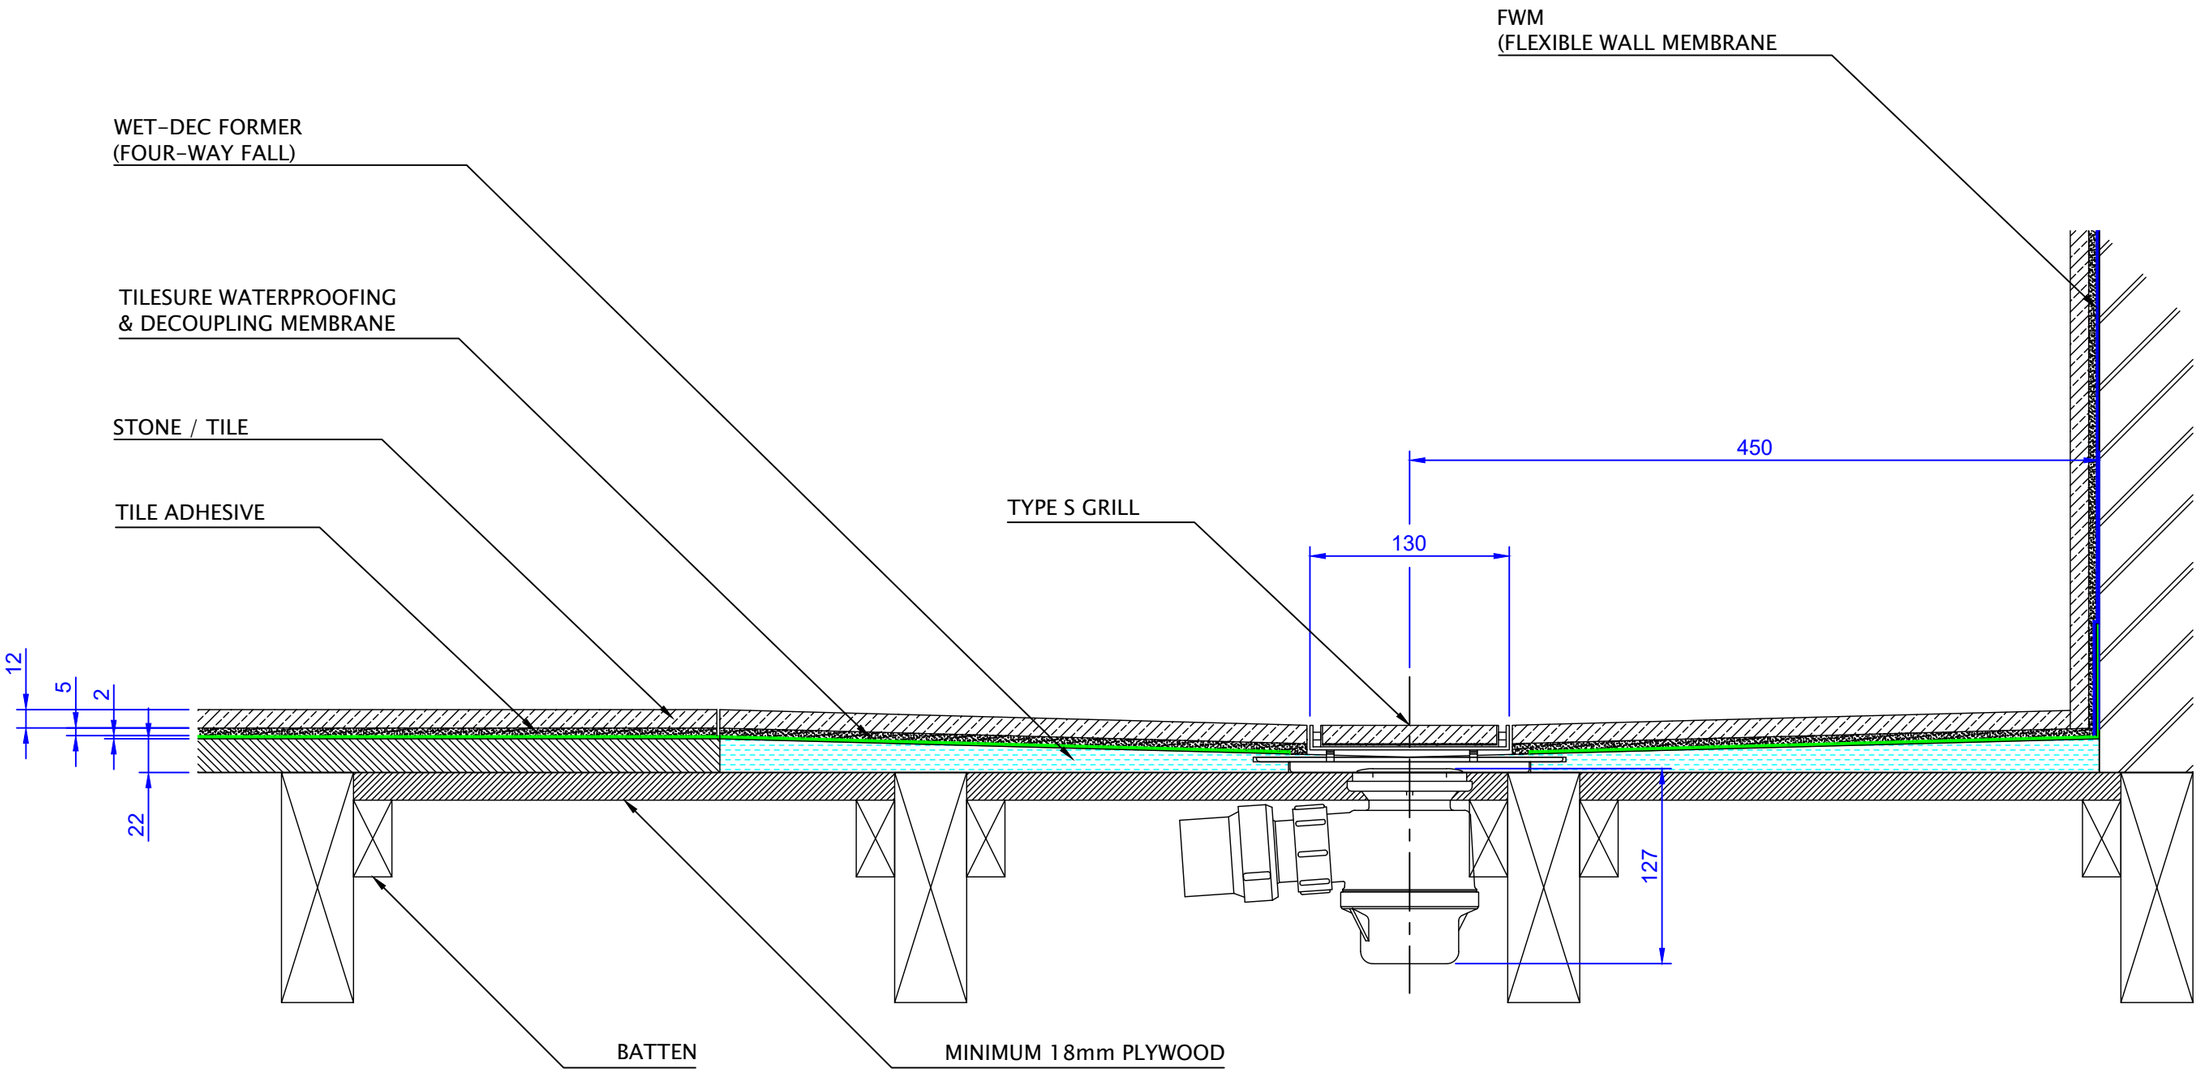

FWM
(FLEXIBLE WALL MEMBRANE
WET-DEC FORMER
(FOUR-WAY FALL)
TILESURE WATERPROOFING
& DECOUPLING MEMBRANE
STONE / TILE
TILE ADHESIVE
TYPE S GRILL
450
130
12
5
2
22
127
BATTEN
MINIMUM 18mm PLYWOOD